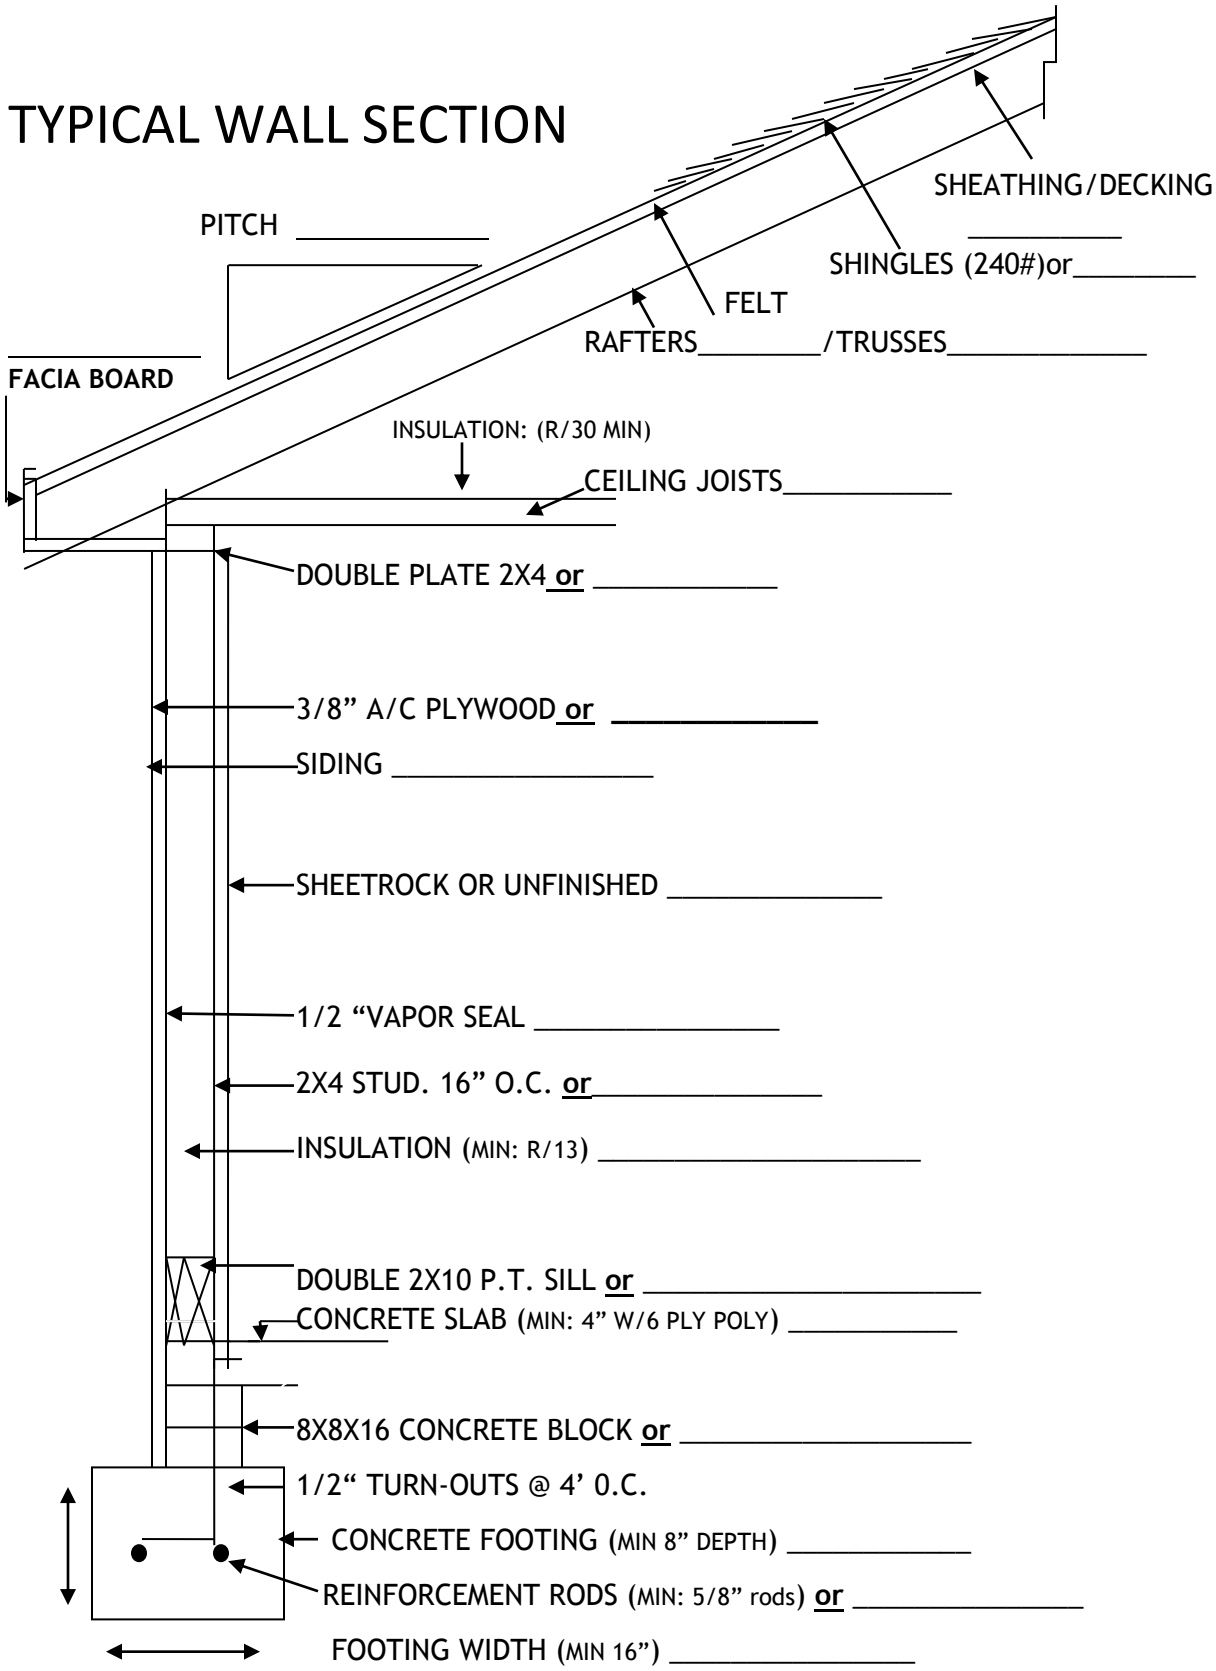TYPICAL WALL SECTION